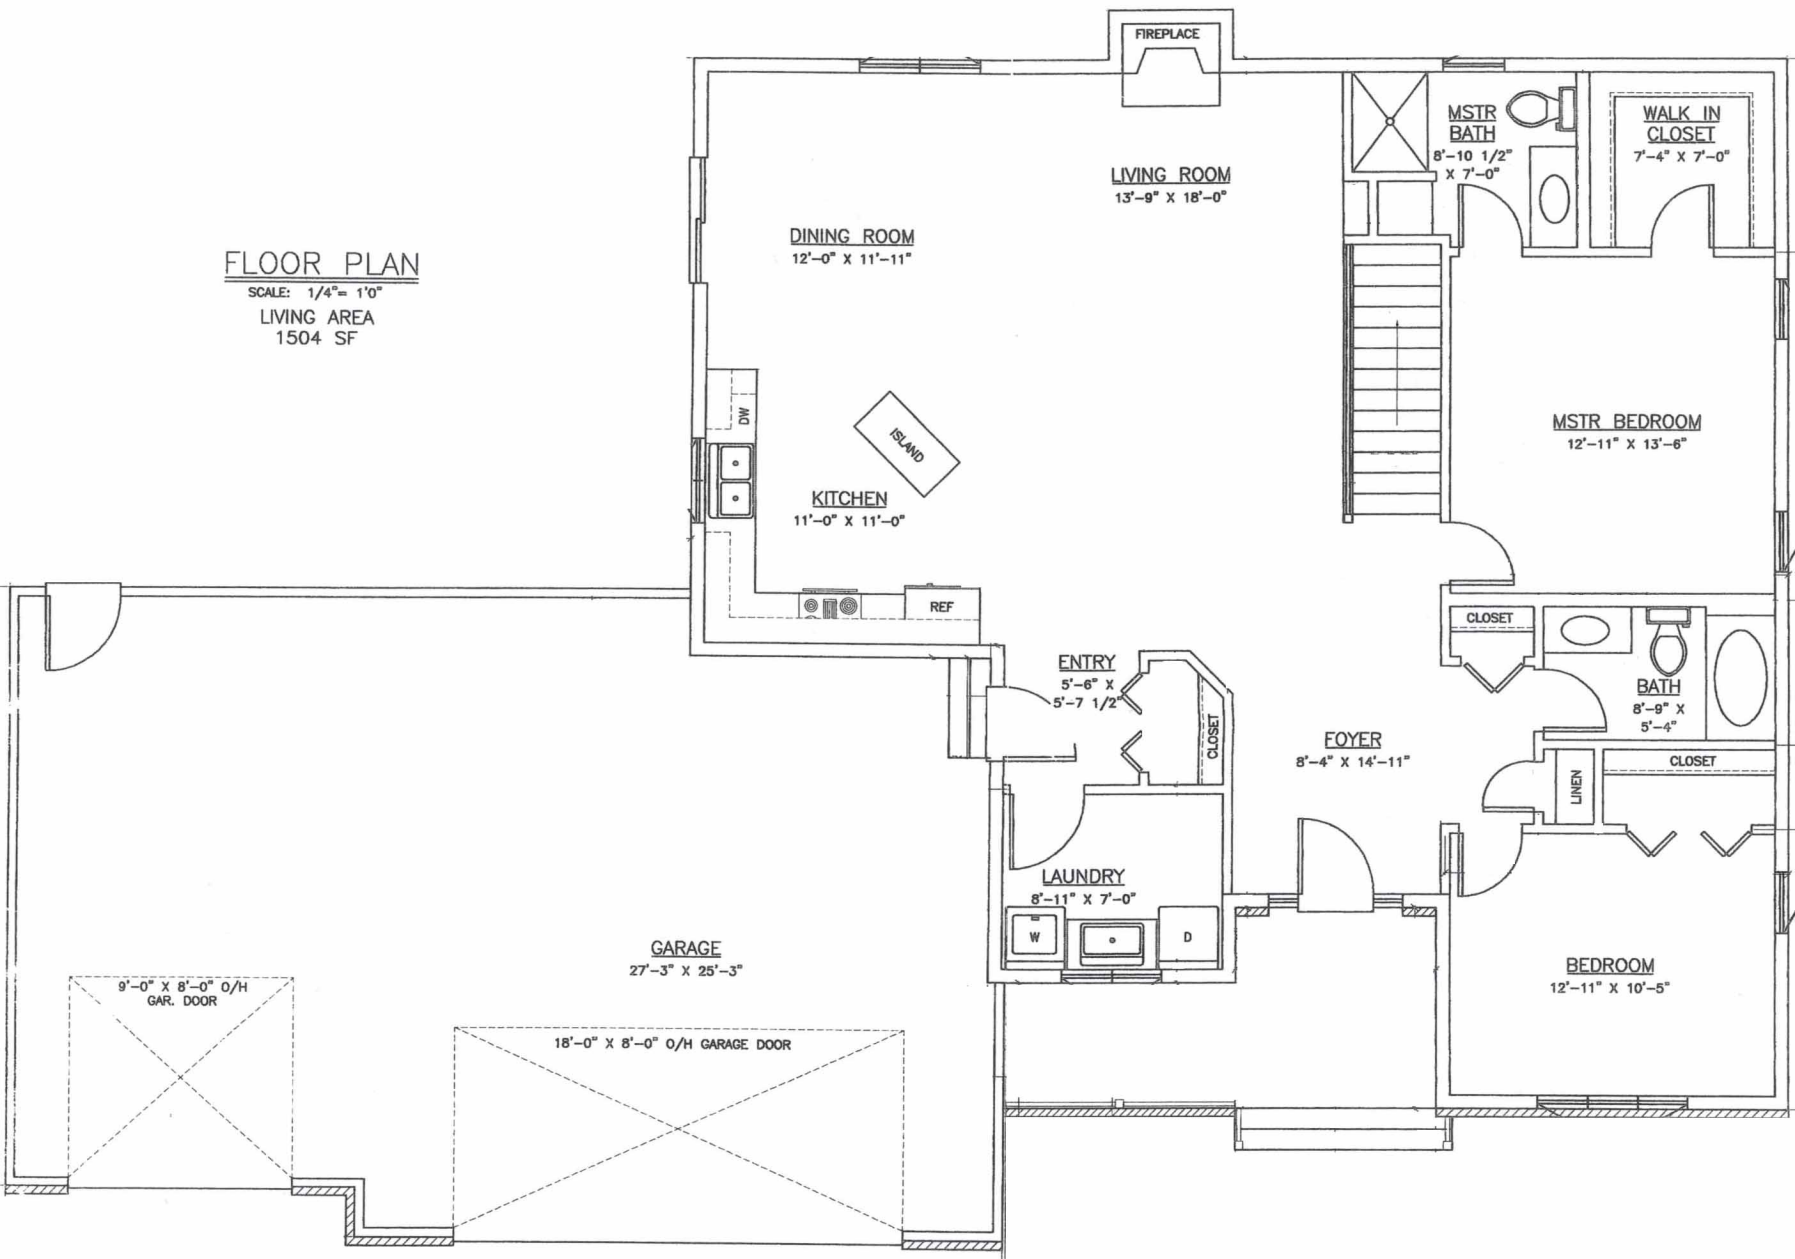

FLOOR PLAN

SCALE: 1/4"= 1'0"

LIVING AREA
1504 SF